#89

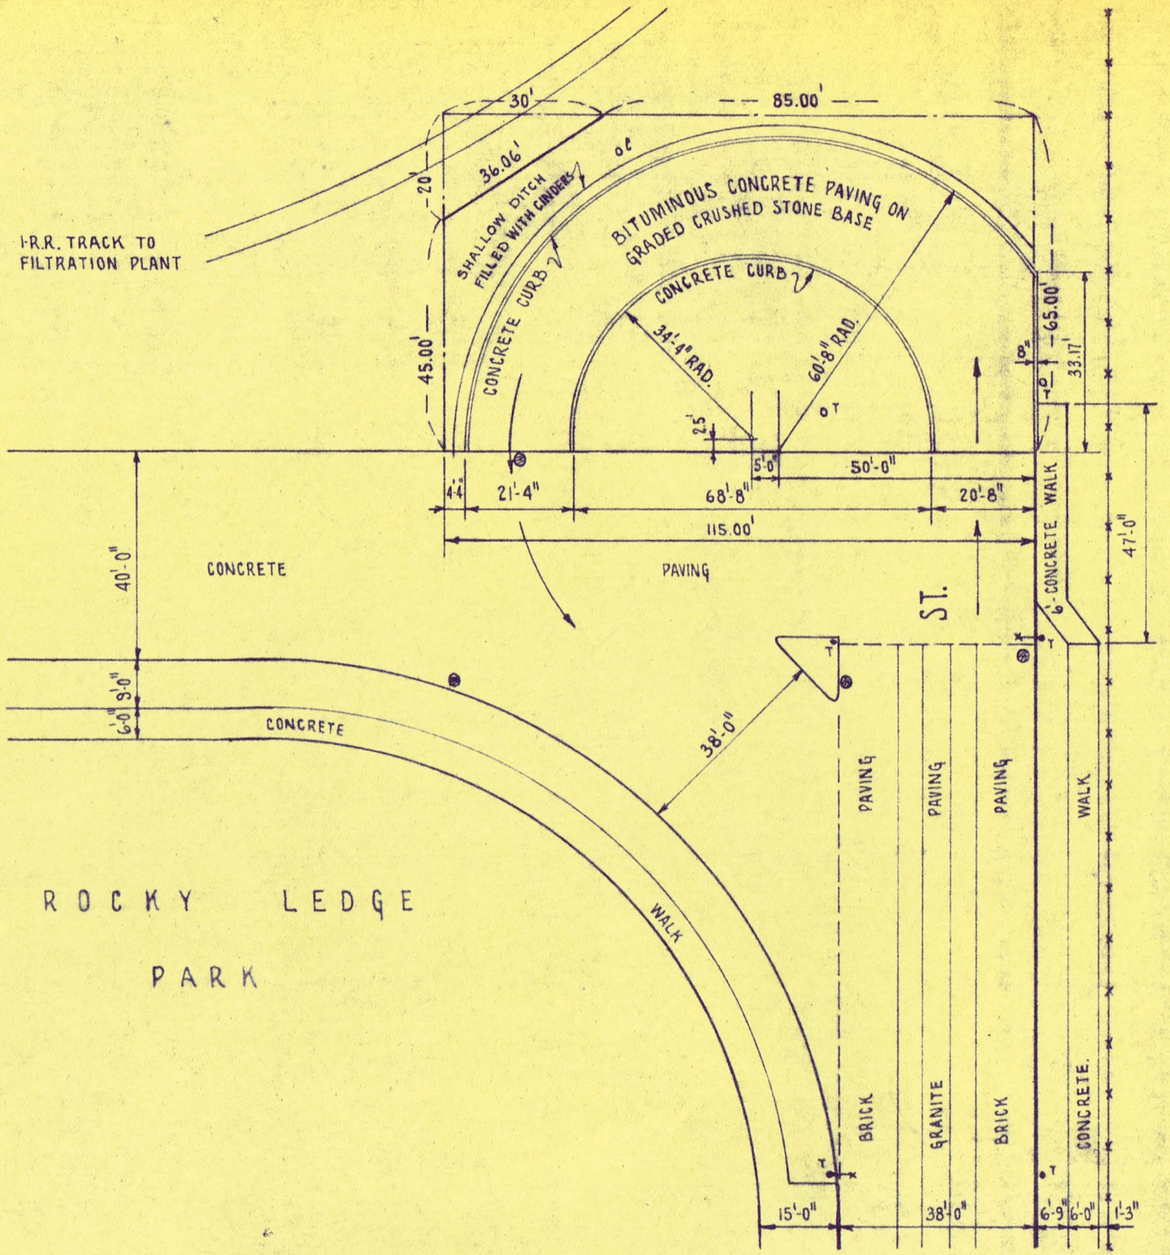

NOTE //

LESSOR : CITY OF CHICAGO
LESSEE : CHICAGO TRANSIT AUTHORITY

KEY //

- T● IRON TROLLEY POLE
- T●—x " " " WITH LIGHT
- TO WOOD TROLLEY POLE
- CO WOOD CITY POLE
- ⊗ INLET

MICROFILMED

CHICAGO TRANSIT AUTHORITY
DEPARTMENT OF WAY AND STRUCTURES

LEASED PROPERTY
BUS TERMINAL
EAST END OF E. 79TH ST.

Dr. by H.A.P. Ch. by F.S.
O.K. J.M. Szymanski Chief Draftsman
Approved
Approved
Approved Oct. 14 1952
M.M. Busch Supt. of Bldgs & Drafting

Approved 10/28/1952
Harry Hosmer Gen. Supt. of Way & Structures
Scale: 1"=30'-0"
Date: JUNE 6, 1952
DRG. No 2-P-86