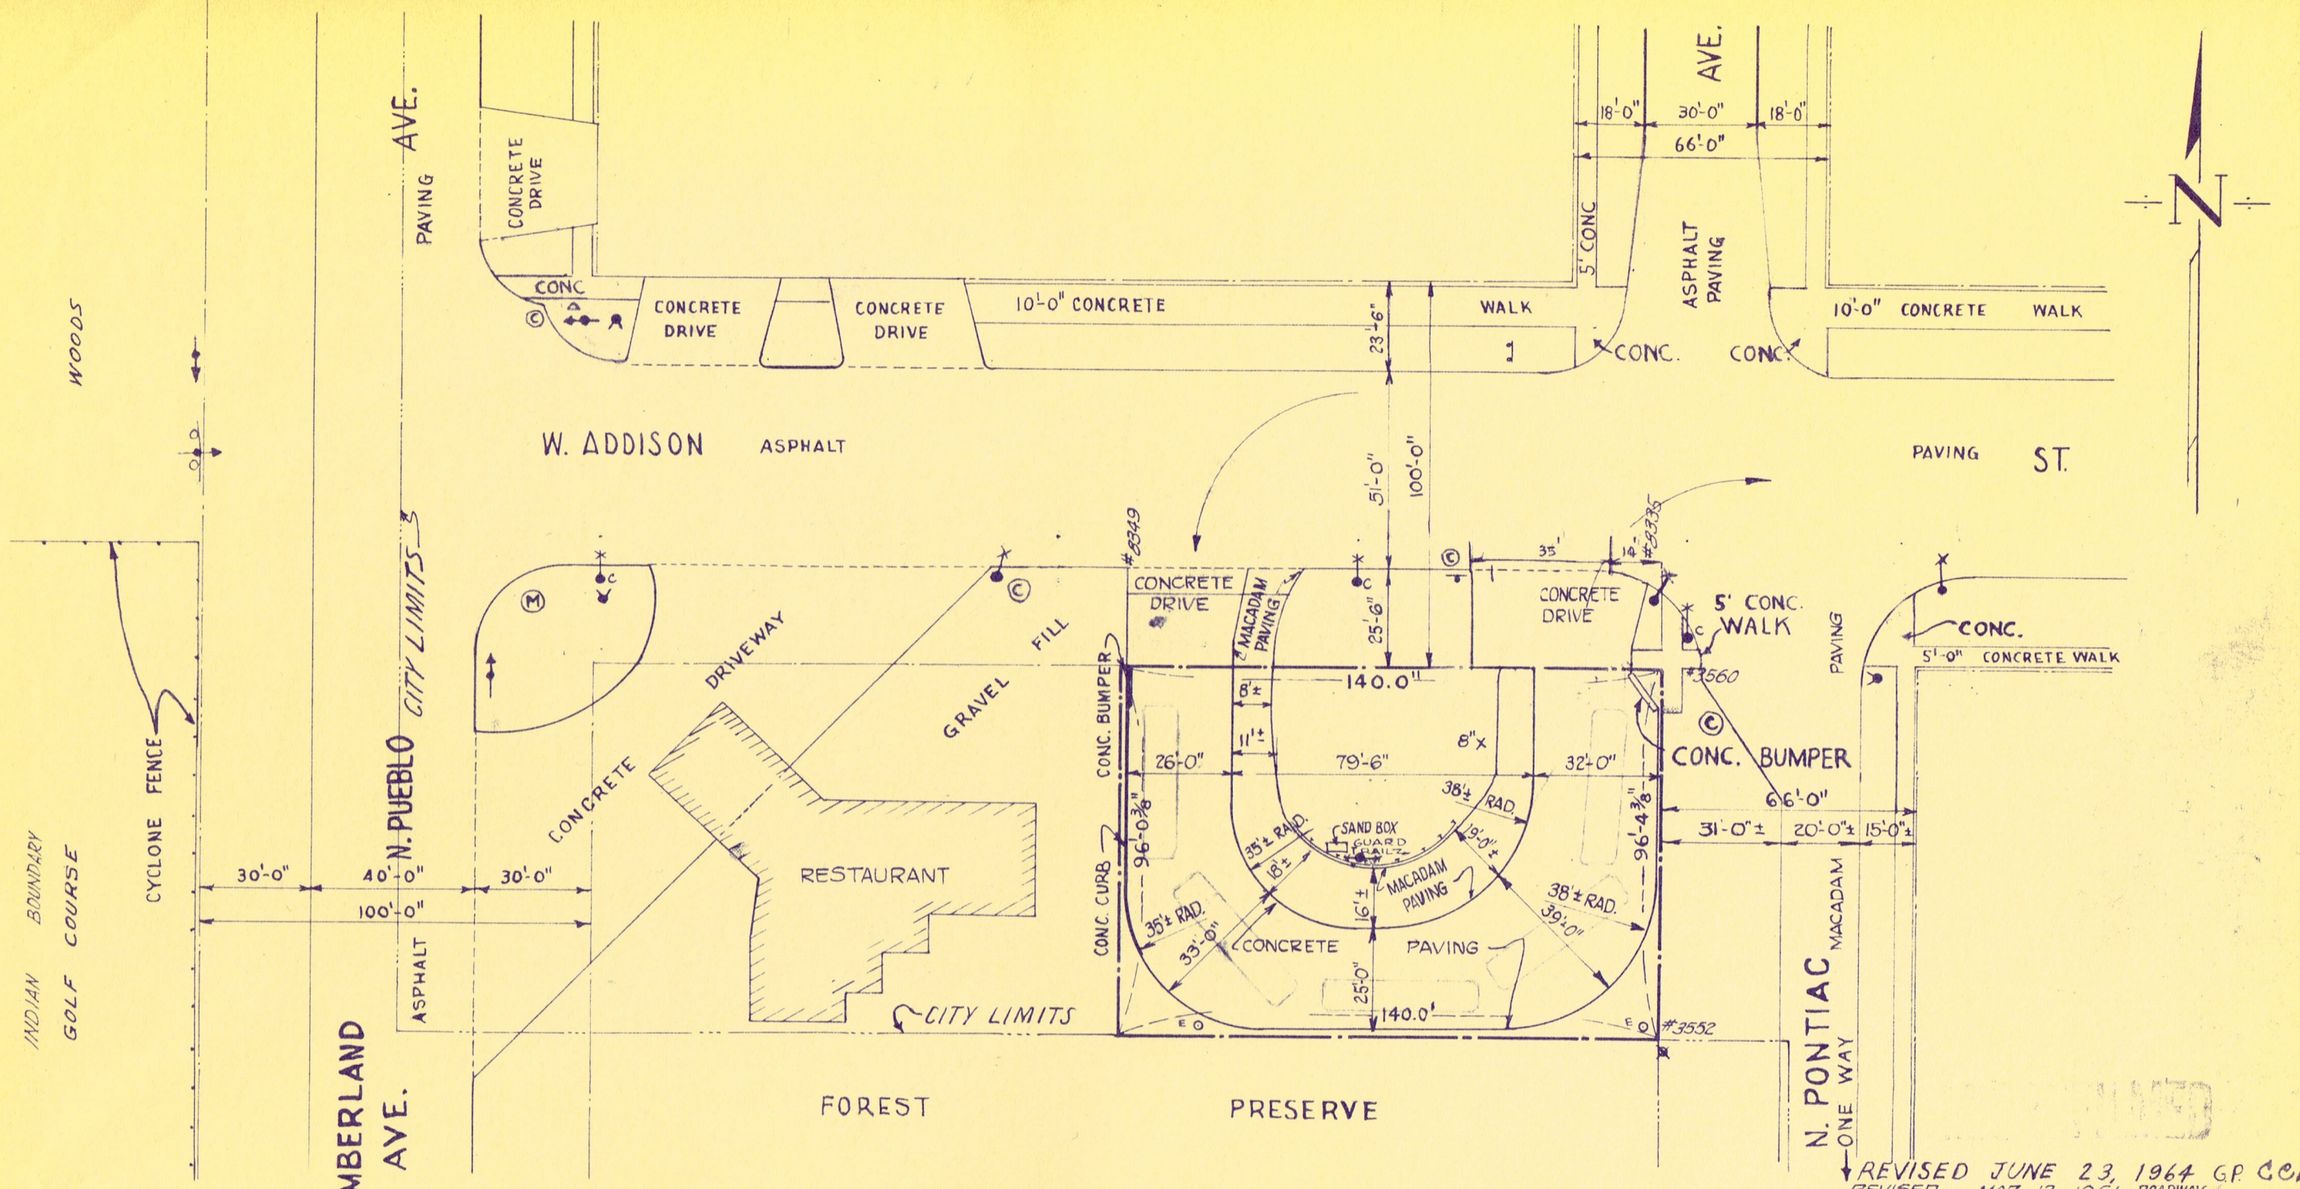

REVISED JUNE 23, 1964 G.P. CCL
REVISED MAR 13, 1961 - ROADWAY
REVISED FEB. 4, 1960 - PAVING

KEY

T	INDICATES	C.T.A. STEEL POLE WITH LIGHTS
C	"	CITY STEEL POLE WITH LIGHT
	"	CITY STEEL POLE
	"	FIRE HYDRANT
E O	"	EDISON CO. WOOD POLE
	"	BOUNDRY MARKER Nº 27 F.P.D. COOK CO.
	"	SIGNS C.T.A. PROPERTY KEEP OUT
	"	TRAFFIC CONTROL SIGNS
	"	STOP SIGN

CHICAGO TRANSIT AUTHORITY
ENGINEERING DEPARTMENT

PROPERTY
BUS TERMINAL
W. ADDISON ST. AND N. PUEBLO AVE.

Drawn W. Vigus
Checked
Correct
Approved
Engineer of Buildings & Structures
Approved
Superintendent of Buildings

APPROVED
General Supt of Engineering
Scale 1" = 40'-0"
Date Dec. 18, 1956
DRG. Nº 2-P-118