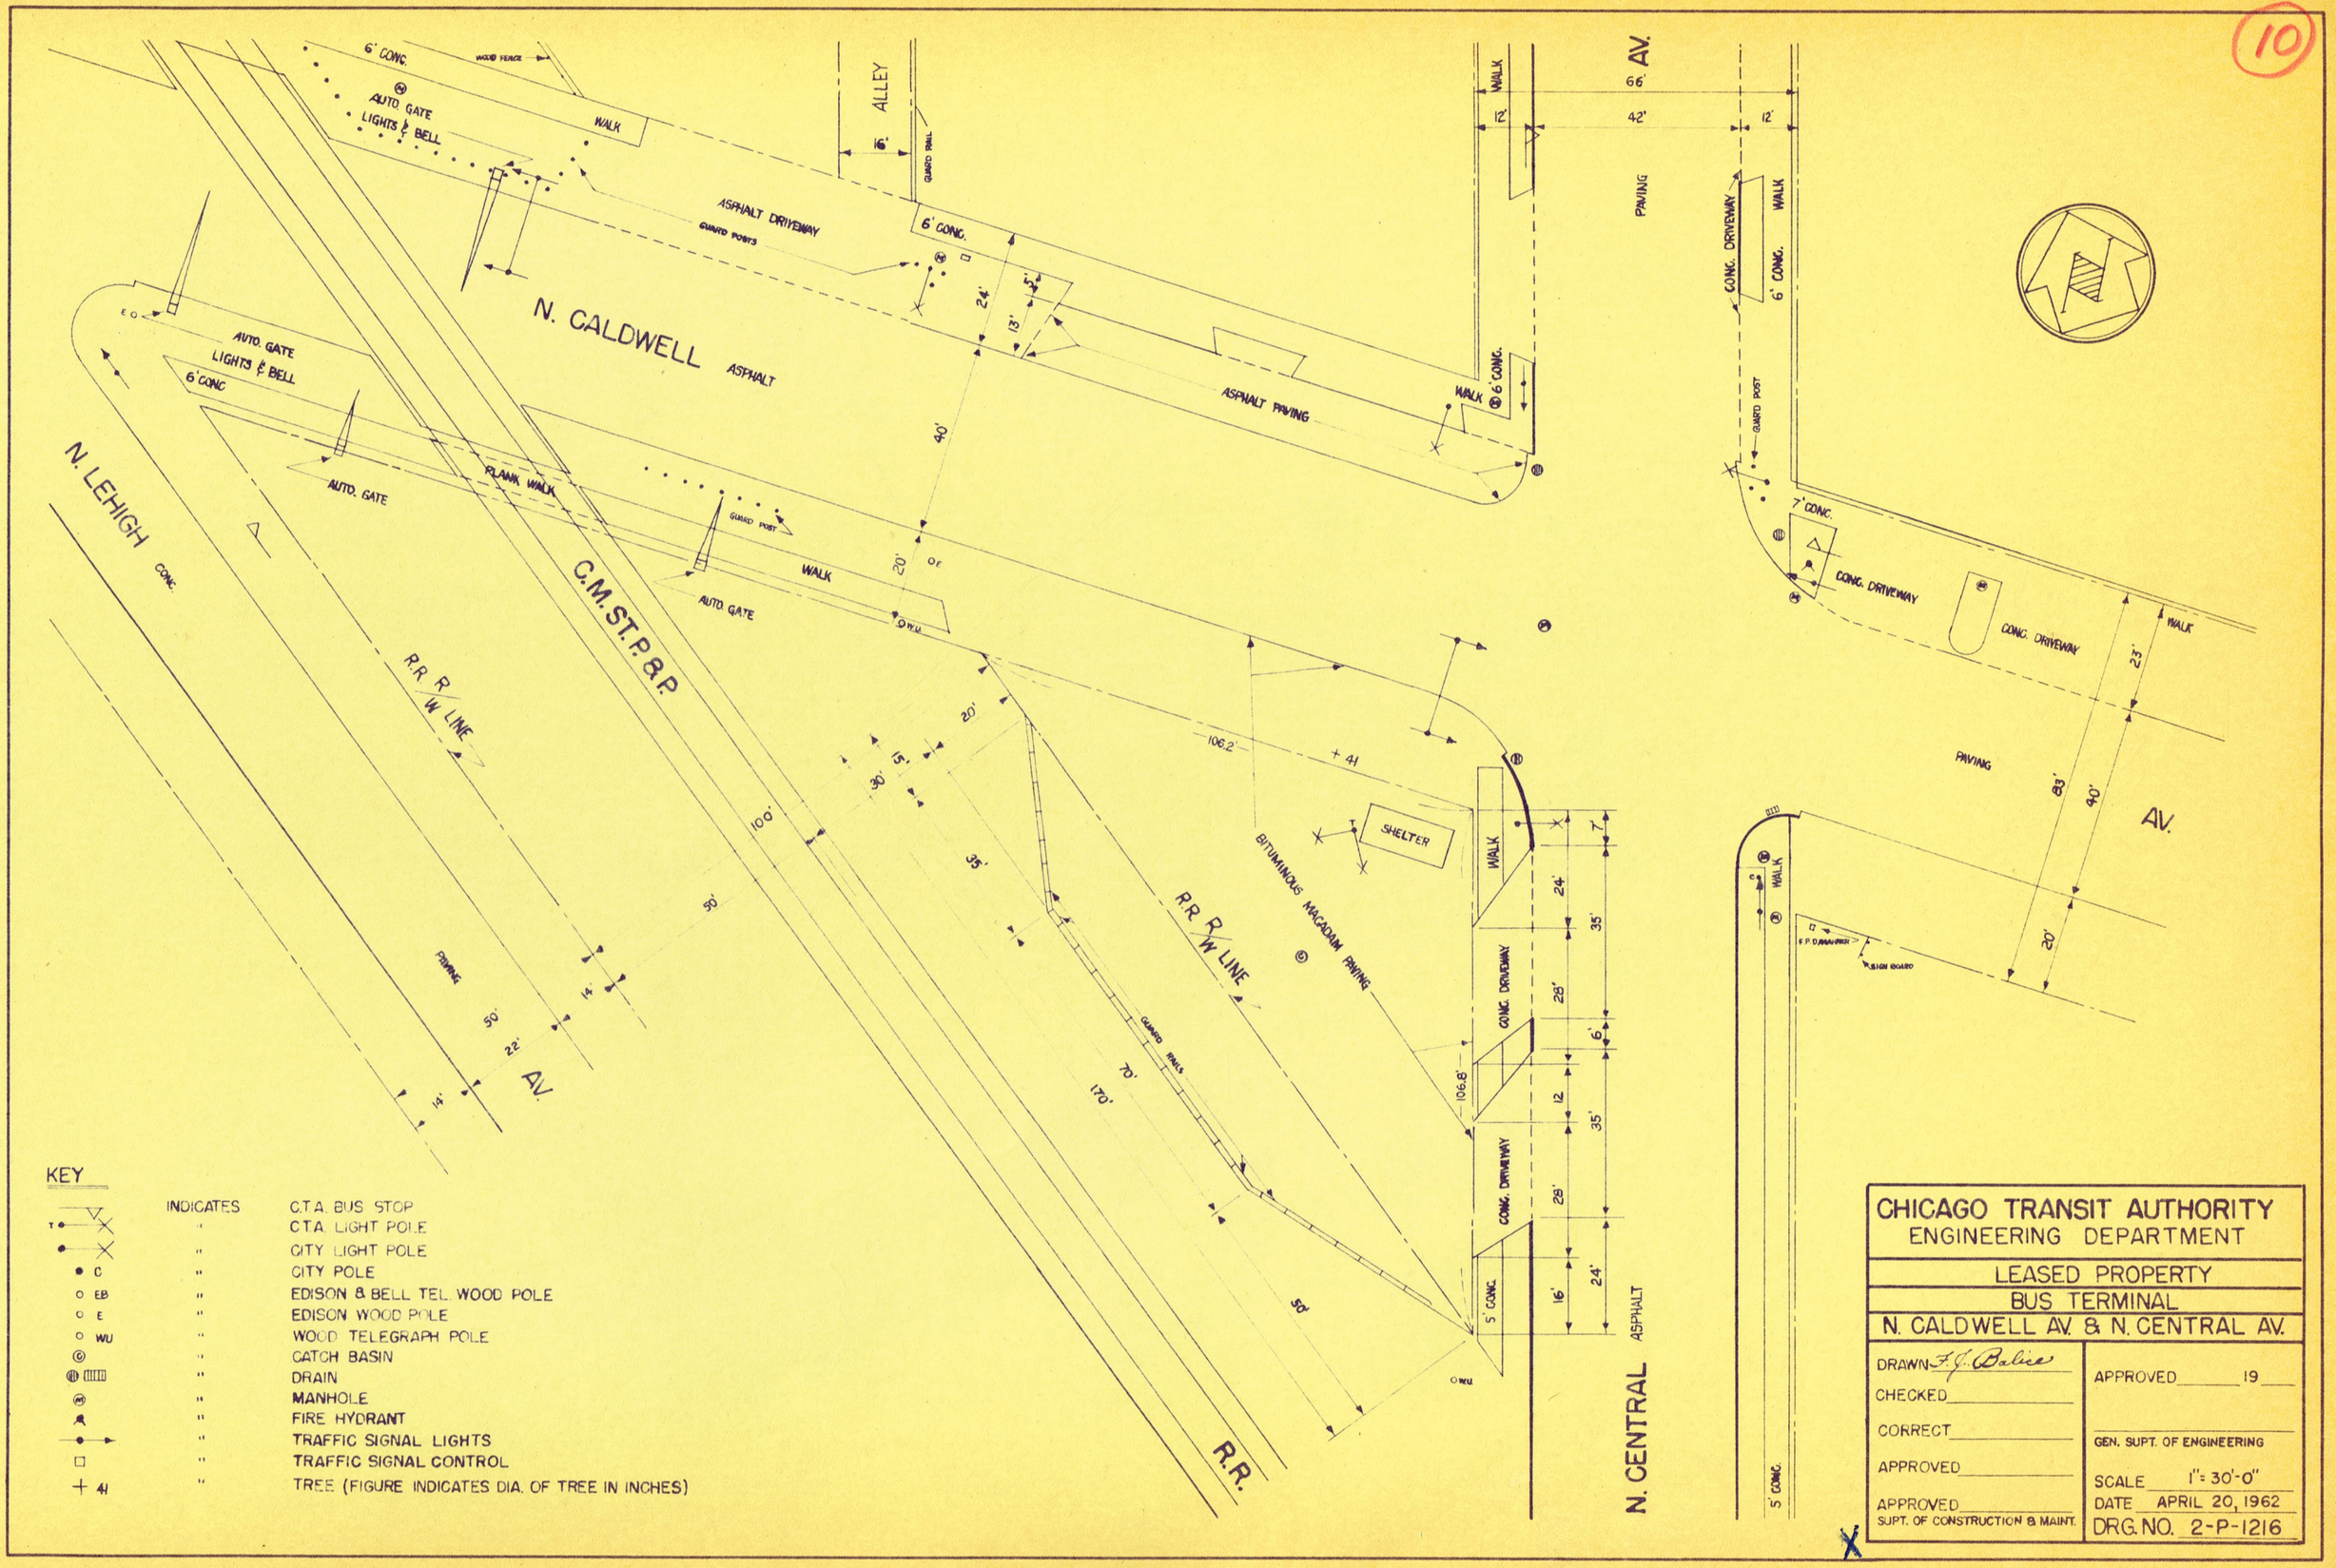
10
N. CALDWELL AV.
N. LEHIGH AV.
N. CENTRAL AV.
C.M.ST.P.&P. R.R. R/W LINE
ALLEY
6' CONC.
WOOD FENCE
AUTO. GATE
LIGHTS & BELL
WALK
ASPHALT DRIVEWAY
GUARD POSTS
GUARD RAIL
ASPHALT
ASPHALT PAVING
PLANK WALK
GUARD POST
CONC.
PAVING
CONC. DRIVEWAY
SHELTER
BITUMINOUS MACADAM PAVING
5' CONC.
7' CONC.
F.P. DRINKING FOUNTAIN
SIGN BOARD
KEY
INDICATES C.T.A. BUS STOP
" C.T.A. LIGHT POLE
" CITY LIGHT POLE
" CITY POLE
" EDISON & BELL TEL. WOOD POLE
" EDISON WOOD POLE
" WOOD TELEGRAPH POLE
" CATCH BASIN
" DRAIN
" MANHOLE
" FIRE HYDRANT
" TRAFFIC SIGNAL LIGHTS
" TRAFFIC SIGNAL CONTROL
" TREE (FIGURE INDICATES DIA. OF TREE IN INCHES)
CHICAGO TRANSIT AUTHORITY
ENGINEERING DEPARTMENT
LEASED PROPERTY
BUS TERMINAL
N. CALDWELL AV. & N. CENTRAL AV.
DRAWN F. J. Balice
CHECKED
CORRECT
APPROVED
APPROVED
SUPT. OF CONSTRUCTION & MAINT.
APPROVED 19
GEN. SUPT. OF ENGINEERING
SCALE 1" = 30'-0"
DATE APRIL 20, 1962
DRG. NO. 2-P-1216