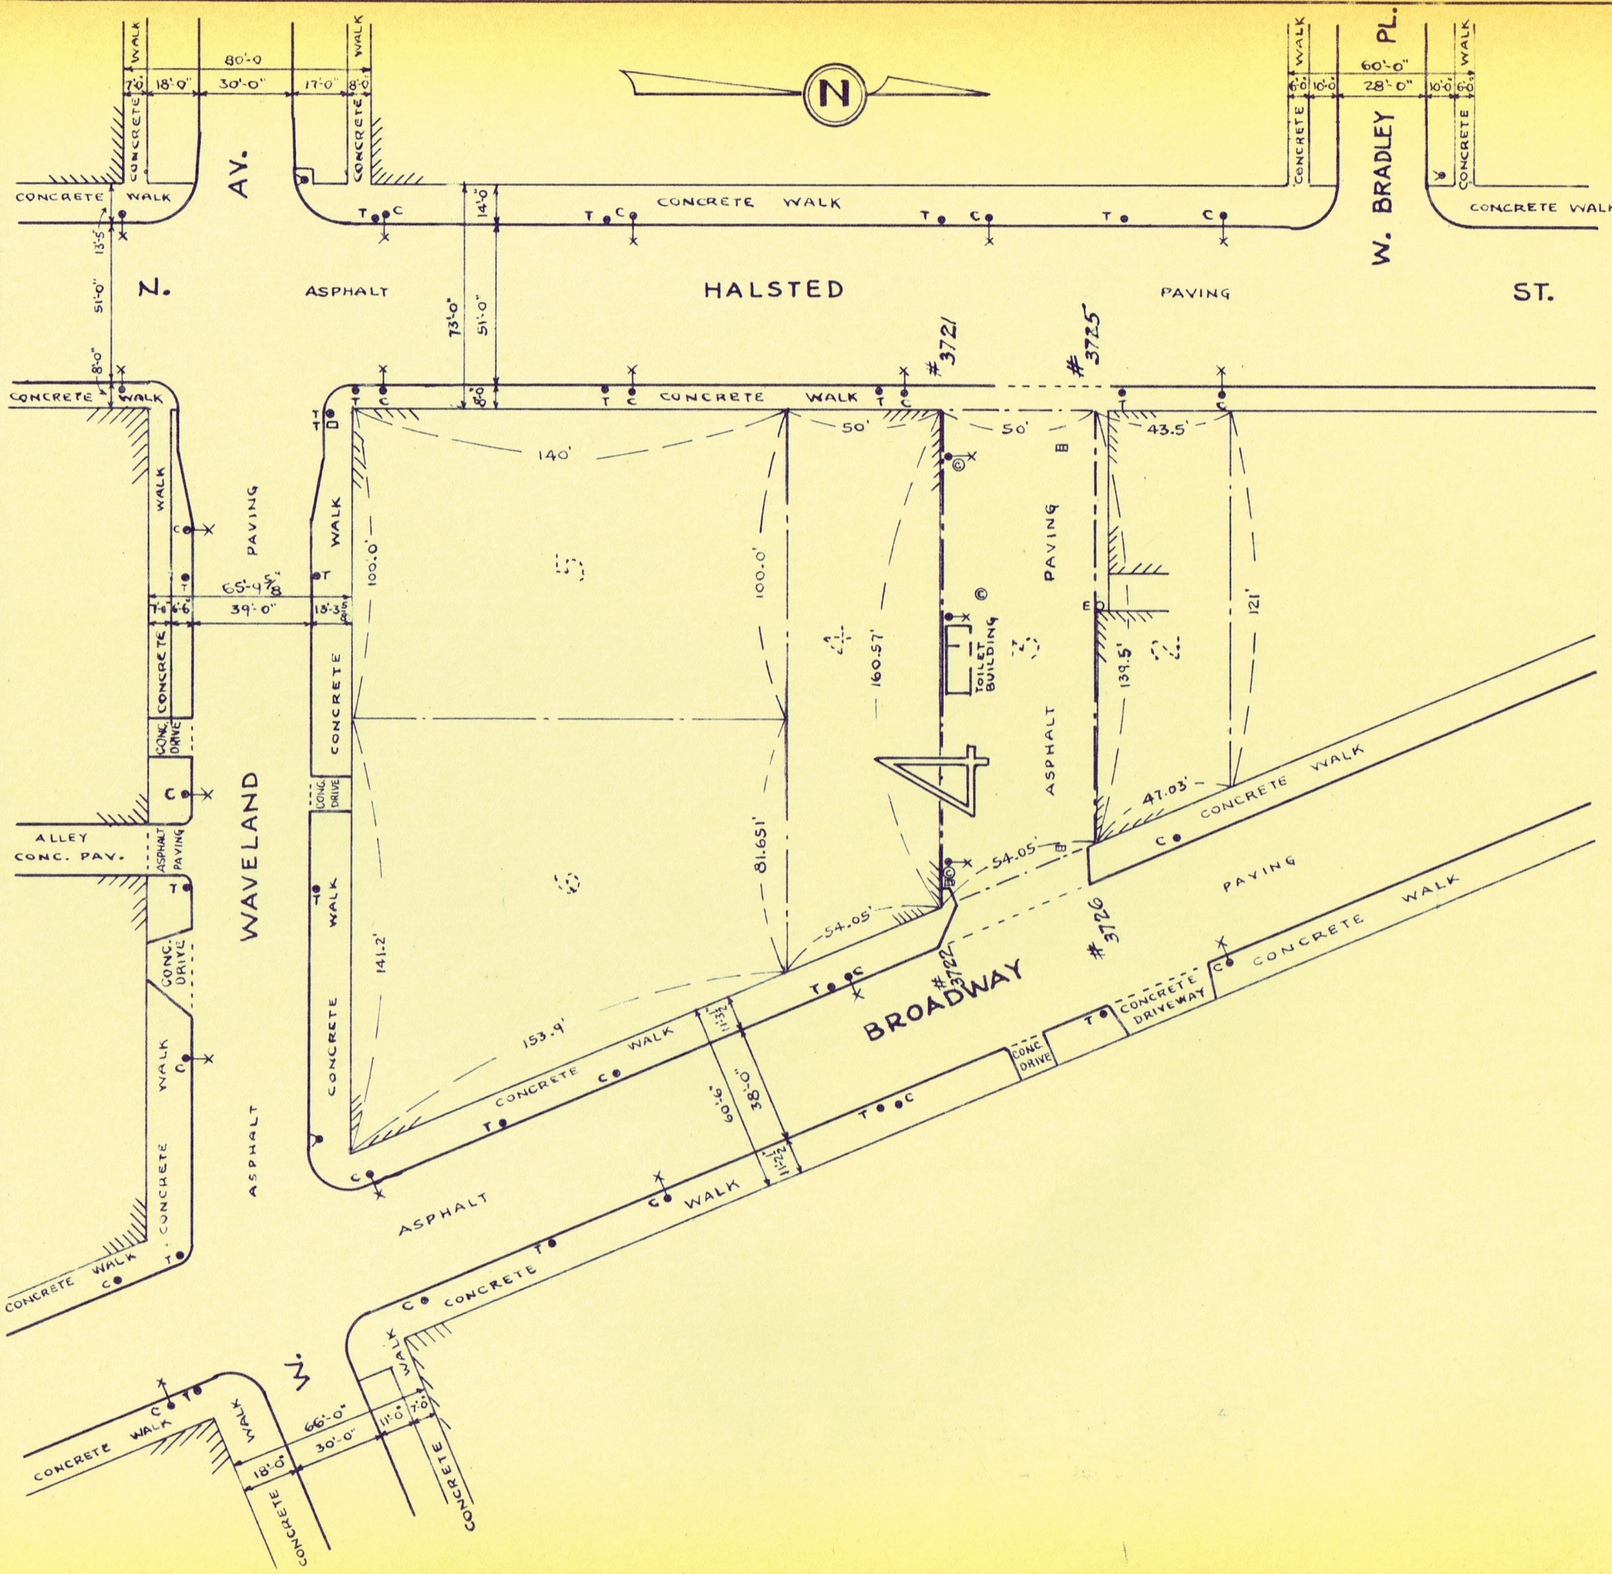

KEY

T ●	INDICATES	C.T.A. POLE.
T ●—×	"	C.T.A. POLE WITH LIGHT.
T ▭	"	C.T.A. TELEPHONE BOX.
C ●	"	CITY POLE.
C ●—×	"	CITY POLE WITH LIGHT.
E ○	"	WOOD-COM. EDISON CO. POLE.
©	"	CATCH BASIN.
▤	"	DRAIN.
✱	"	FIRE HYDRANT.

SUPERSEDES 2-P-41 DEC. 9, 1914.

CHICAGO TRANSIT AUTHORITY
ENGINEERING DEPARTMENT
PROPERTY
BUS TERMINAL
N. HALSTED ST., N. OF W. WAVELAND AV.

DRAWN D. F. BRUNOD	APPROVED
CHECKED E.K.K.	GENL. SUPT. OF ENGINEERING
CORRECT	SCALE 1" = 50'
APPROVED	DATE MARCH 8, 1960
APPROVED ENG. OF BLDGS. & STRUCTURES	DWG. NO. 2-P-41