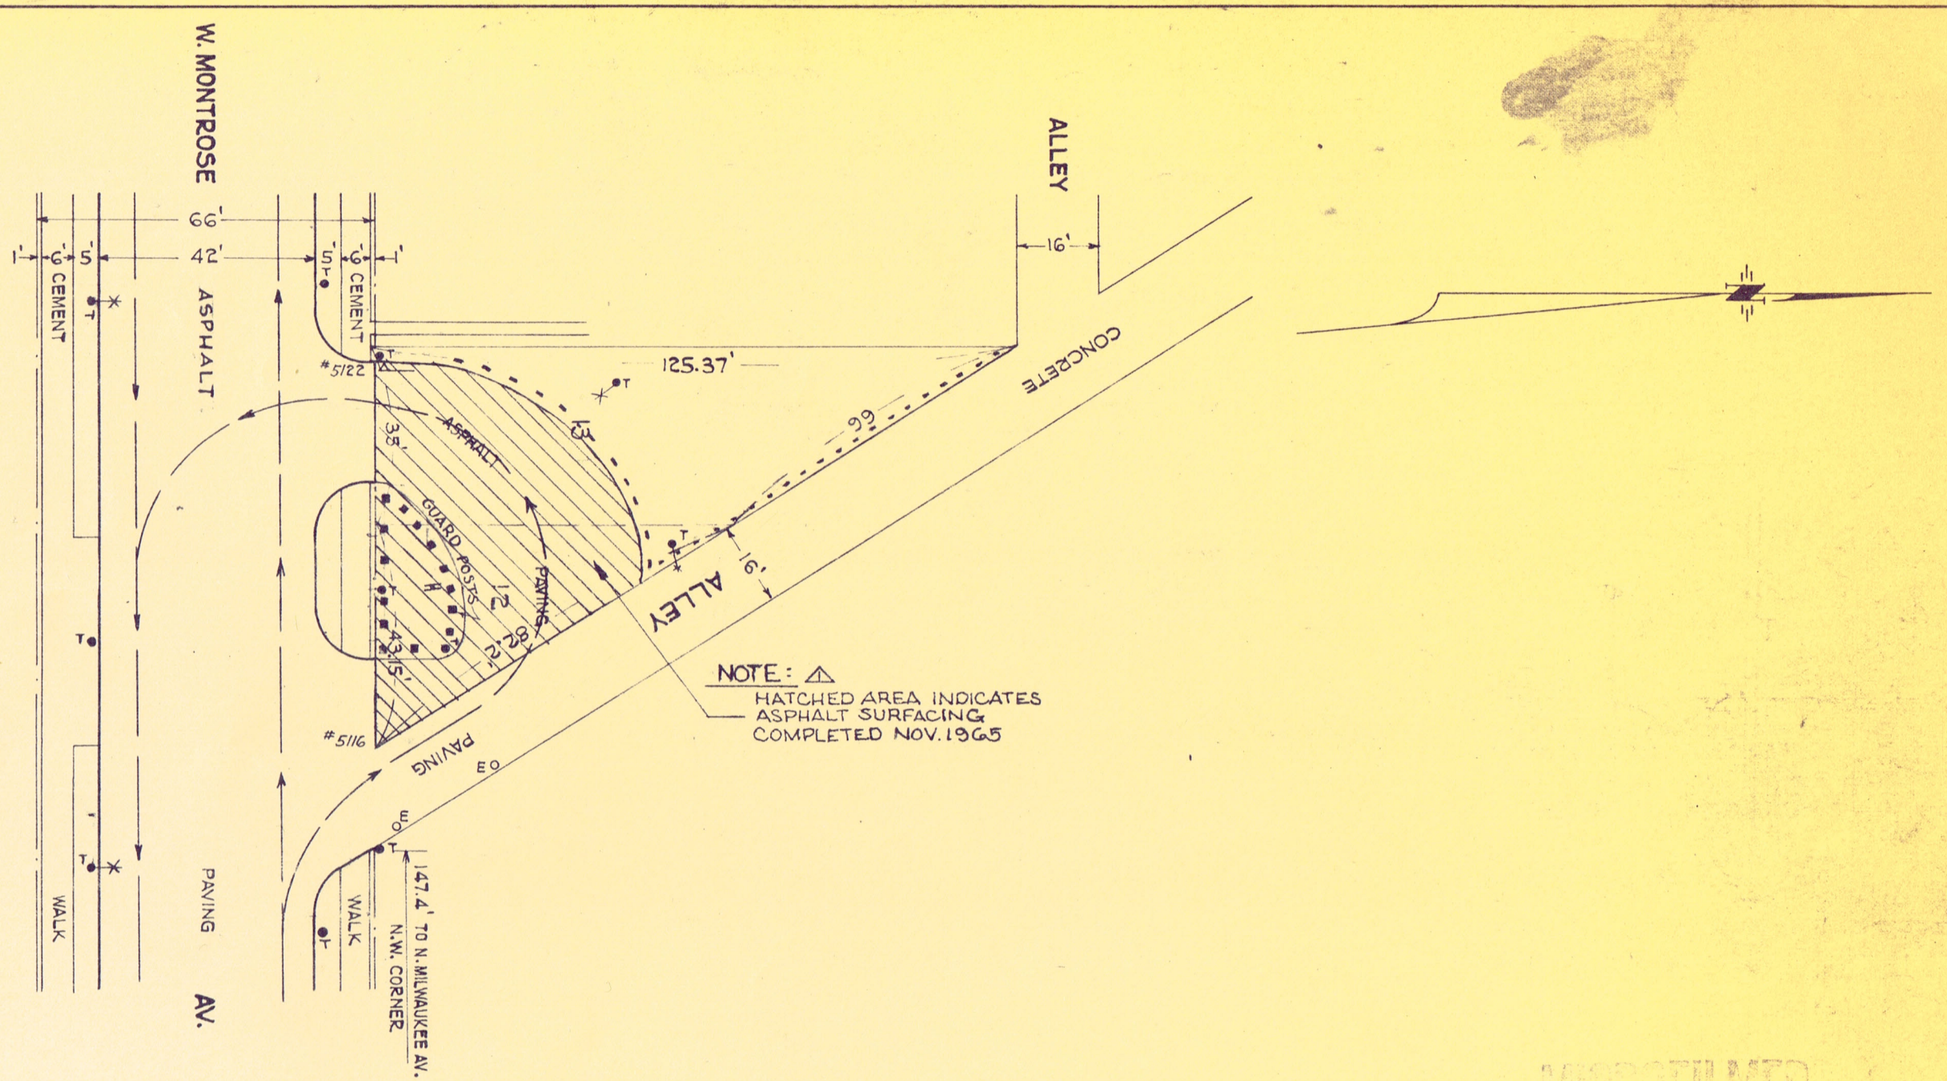

KEY:

- T ● IRON TROLLEY POLE
- T ●→× " " " WITH LIGHT
- E o WOOD COM. ED. CO. POLE
- C ●→× CITY POLE WITH LIGHT
- ⊢ PRIVATE PROPETY SIGN

MICROFILMED

⚠ REV. 11-22-65 D.W.P.
REVISED JUNE 24, 1964 RCM CCR
REVISED FEB. 4, 1960
REVISED DEC 22, 1958
REVISED OCT. 3, 1951
REVISED MARCH 13, 1950

CHICAGO TRANSIT AUTHORITY
SURFACE DIVISION P

PROPERTY
W. MONTROSE AV. WEST OF N. MILWAUKEE AV.
BUS TERMINAL

Dr. by R.H. Koch Ch. by F.S.
D.K. [signature] Chief Draftsman
Correct [signature] Supt. of Blue Print & Drafting
Correct [signature] Supt. of Track & Roadway
Approved [signature] Electrical Engineer

Approved 11/23 1943
H. B. Fleming Chief Engineer
Scale 1" = 30'-0"
Date OCT. 22, 1943
DRG. No 2-P-1219